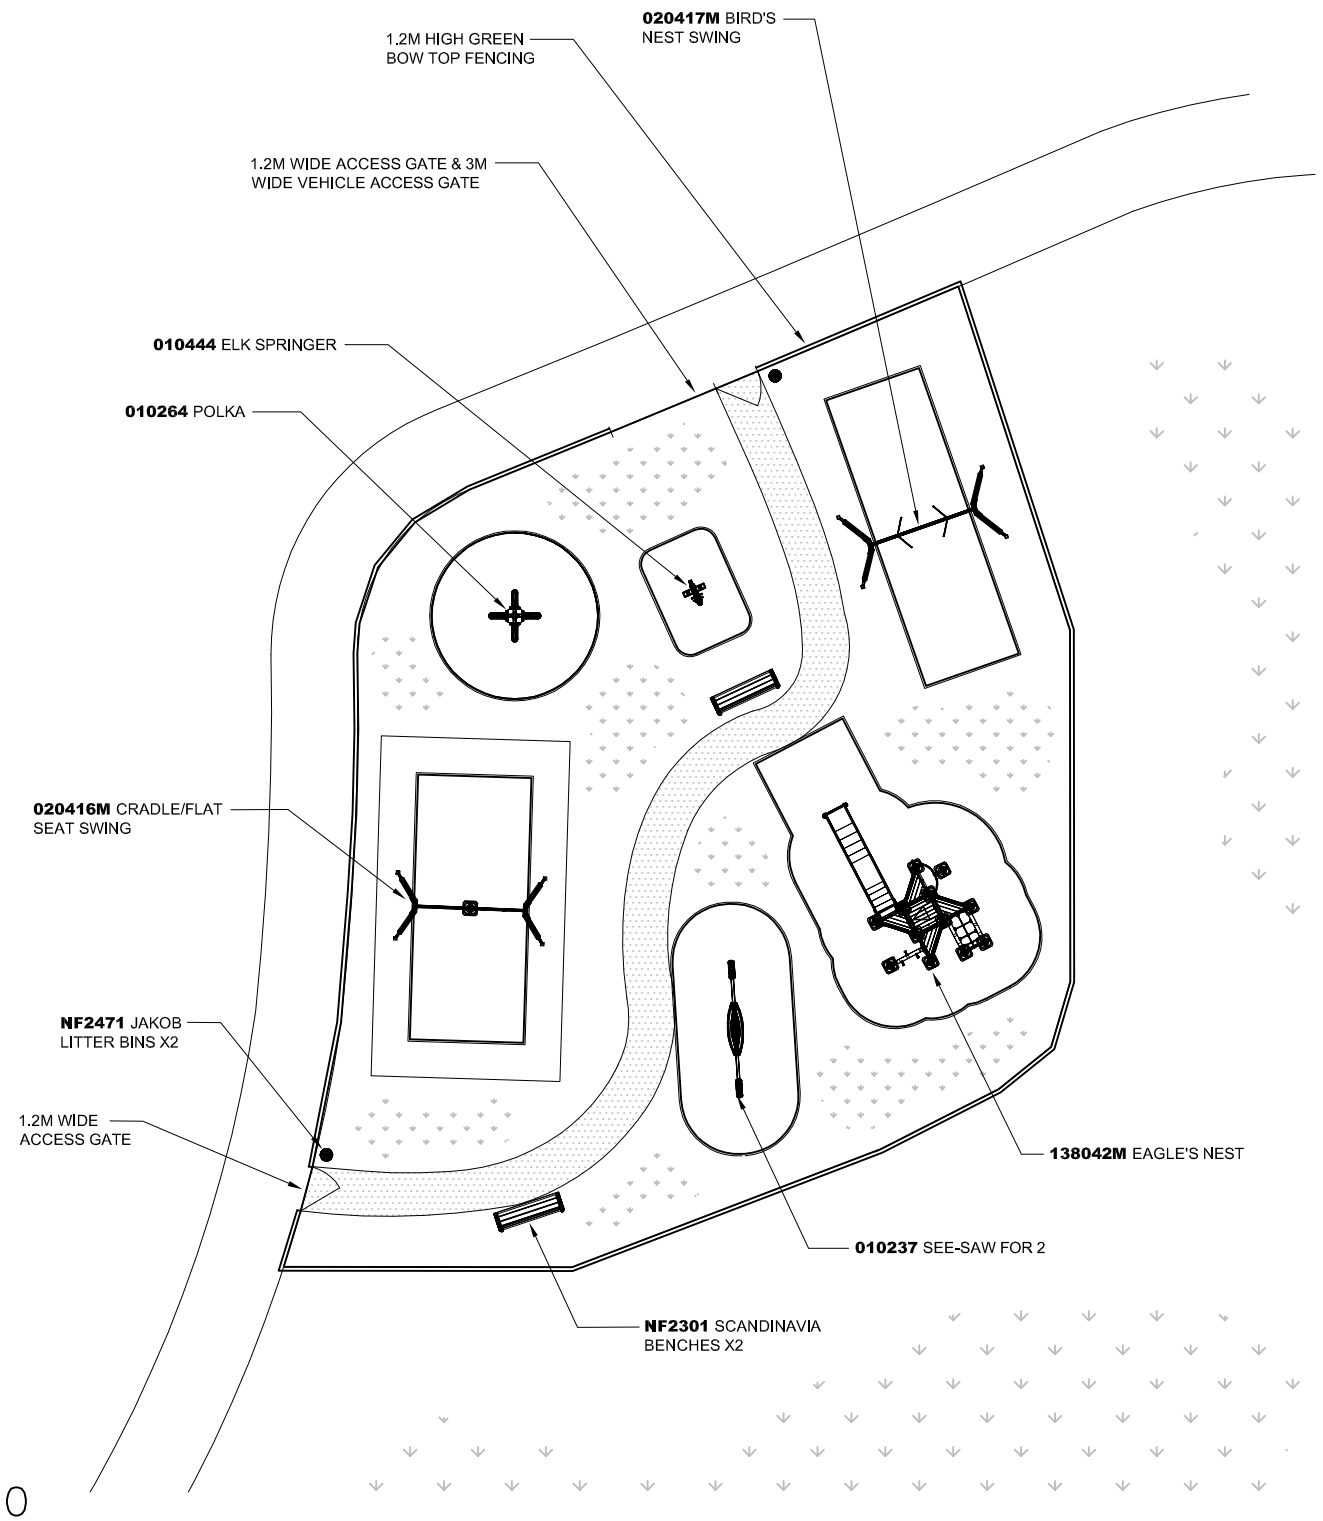

PLAN DETAIL

SCALE 1:200

3D IMAGE OF 138042M EAGLE'S NEST

NOT TO SCALE

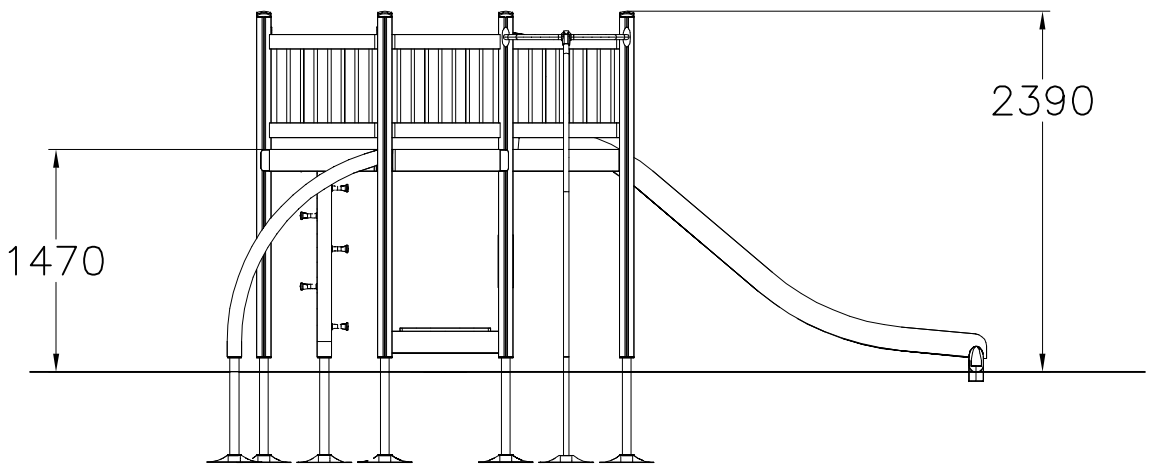

ELEVATION DETAIL OF 138042M EAGLE'S NEST

SCALE 1:50

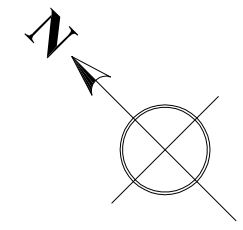

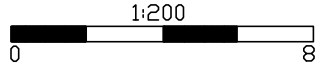

LAPPSET®
Growth Through play

PROJECT NOTES

- This is a preliminary drawing and is not to be used for construction purposes
- All measurements are in millimetres unless otherwise stated
- All Lappset products comply with BS EN 1176 safety standard
- Lappset is a member of the Association of Play Industries (API)
- Safer surfacing uses black wetpour with pin kerb edging

Rev	Detail	Date	Inital
B	Signs removed, swing changed, 138042 height reduced	12.09.07	RC
A	Preliminary	17.07.07	RC

Client

BANNER HOMES
building our future

Project	PROPOSED PLAY AREA - HERMITAGE GREEN
Site Location	STATION ROAD, HERMITAGE
ASM	Terry Warrington Tel: 07970 003 405

Drawn By	RC	Checked By	TW
Date	17.07.07	Date	17.07.07

Quote No. **LUK 2332**	**REV B**

Copyright Lappset Group Ltd